4/27/2007 11:26:03 AM

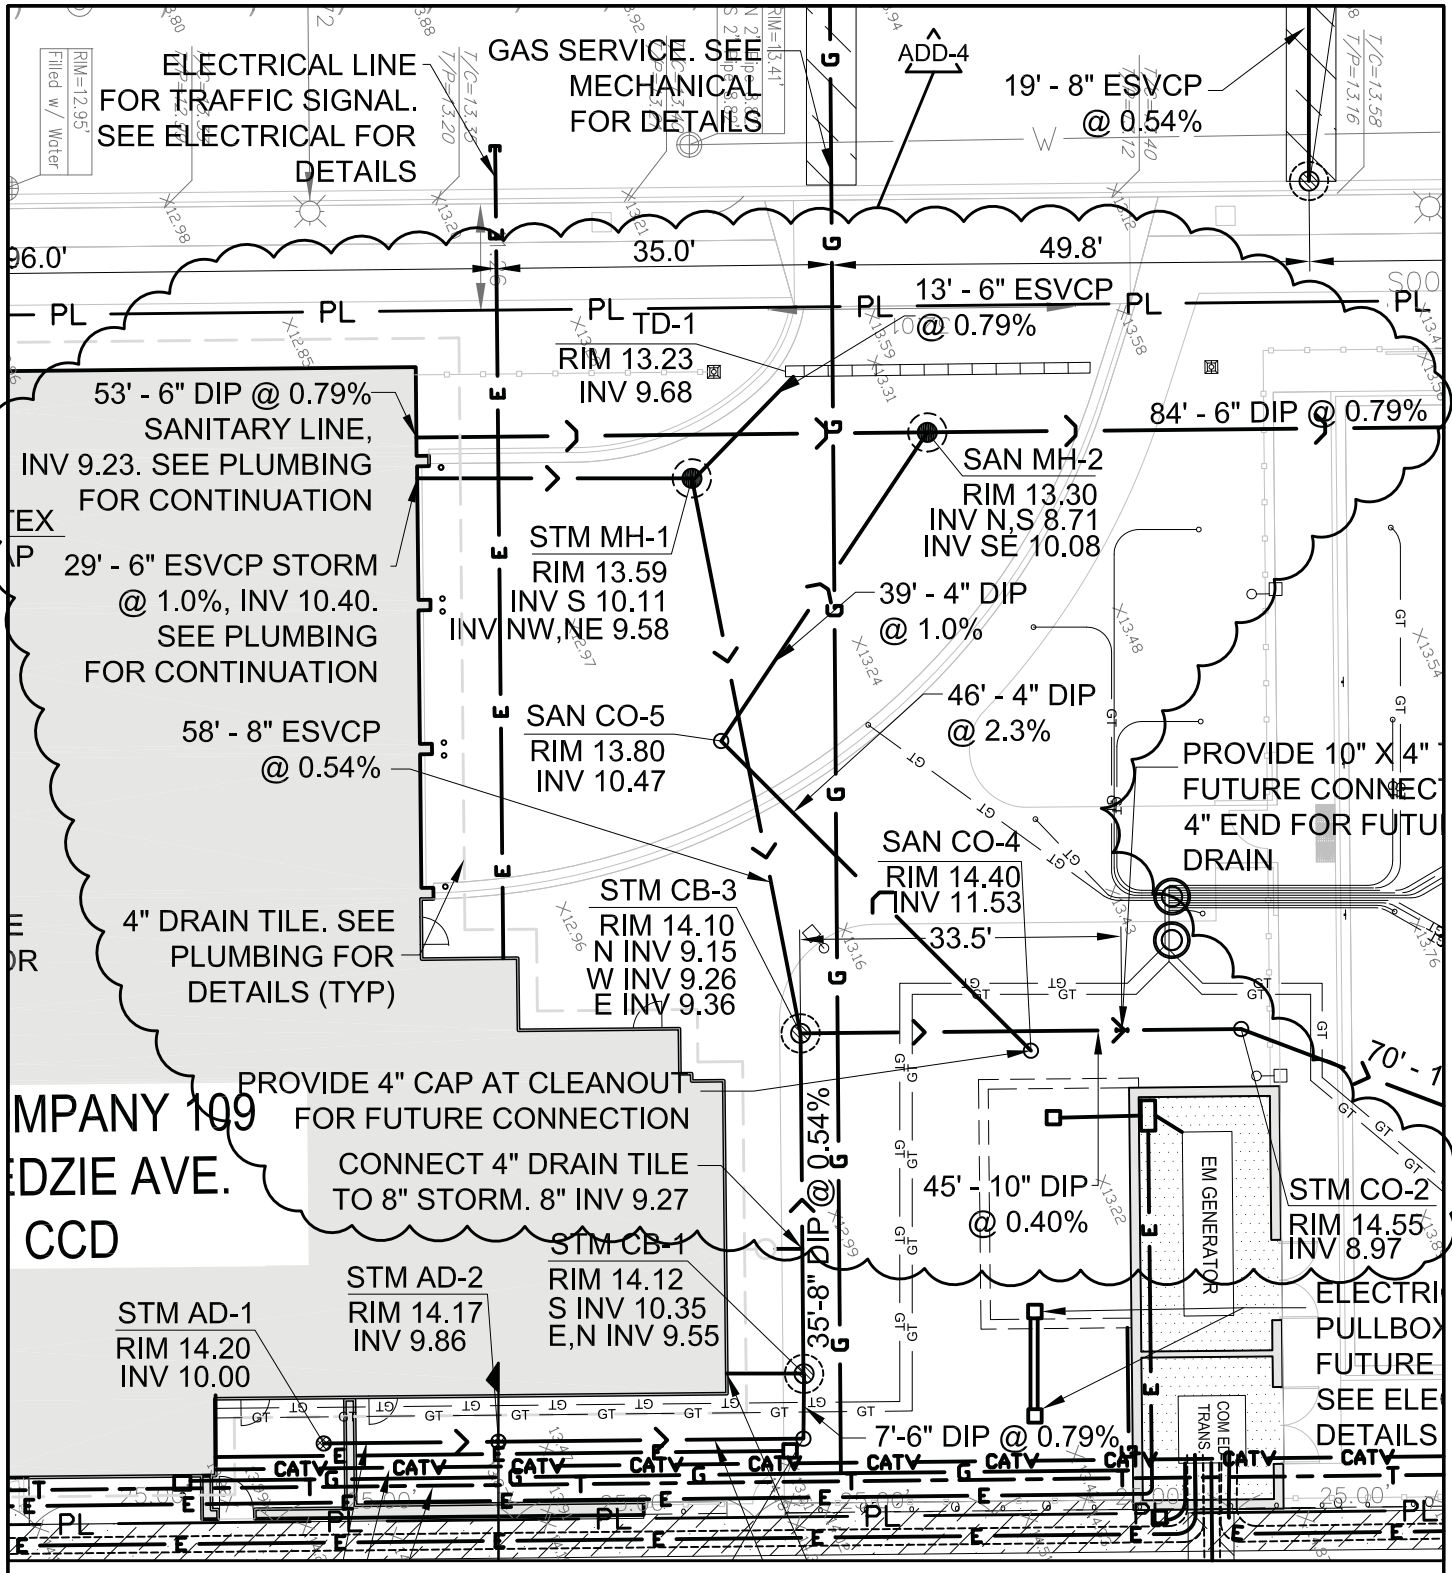

1 / C4.0 SITE UTILITY PLAN
SCALE: 1" = 20'

Attachment No. CSK-8
to ADD-4
Dated: 11.03.2009

DLR Group
Architecture Engineering Planning Interiors

© 2009, DLR Group Inc., an Illinois corporation, ALL RIGHTS RESERVED

C4.0

22-08121-00

10.02.2009
ISSUED FOR BID

Site Utility Plan

Engine Company 109
2343 S. Kedzie Ave.