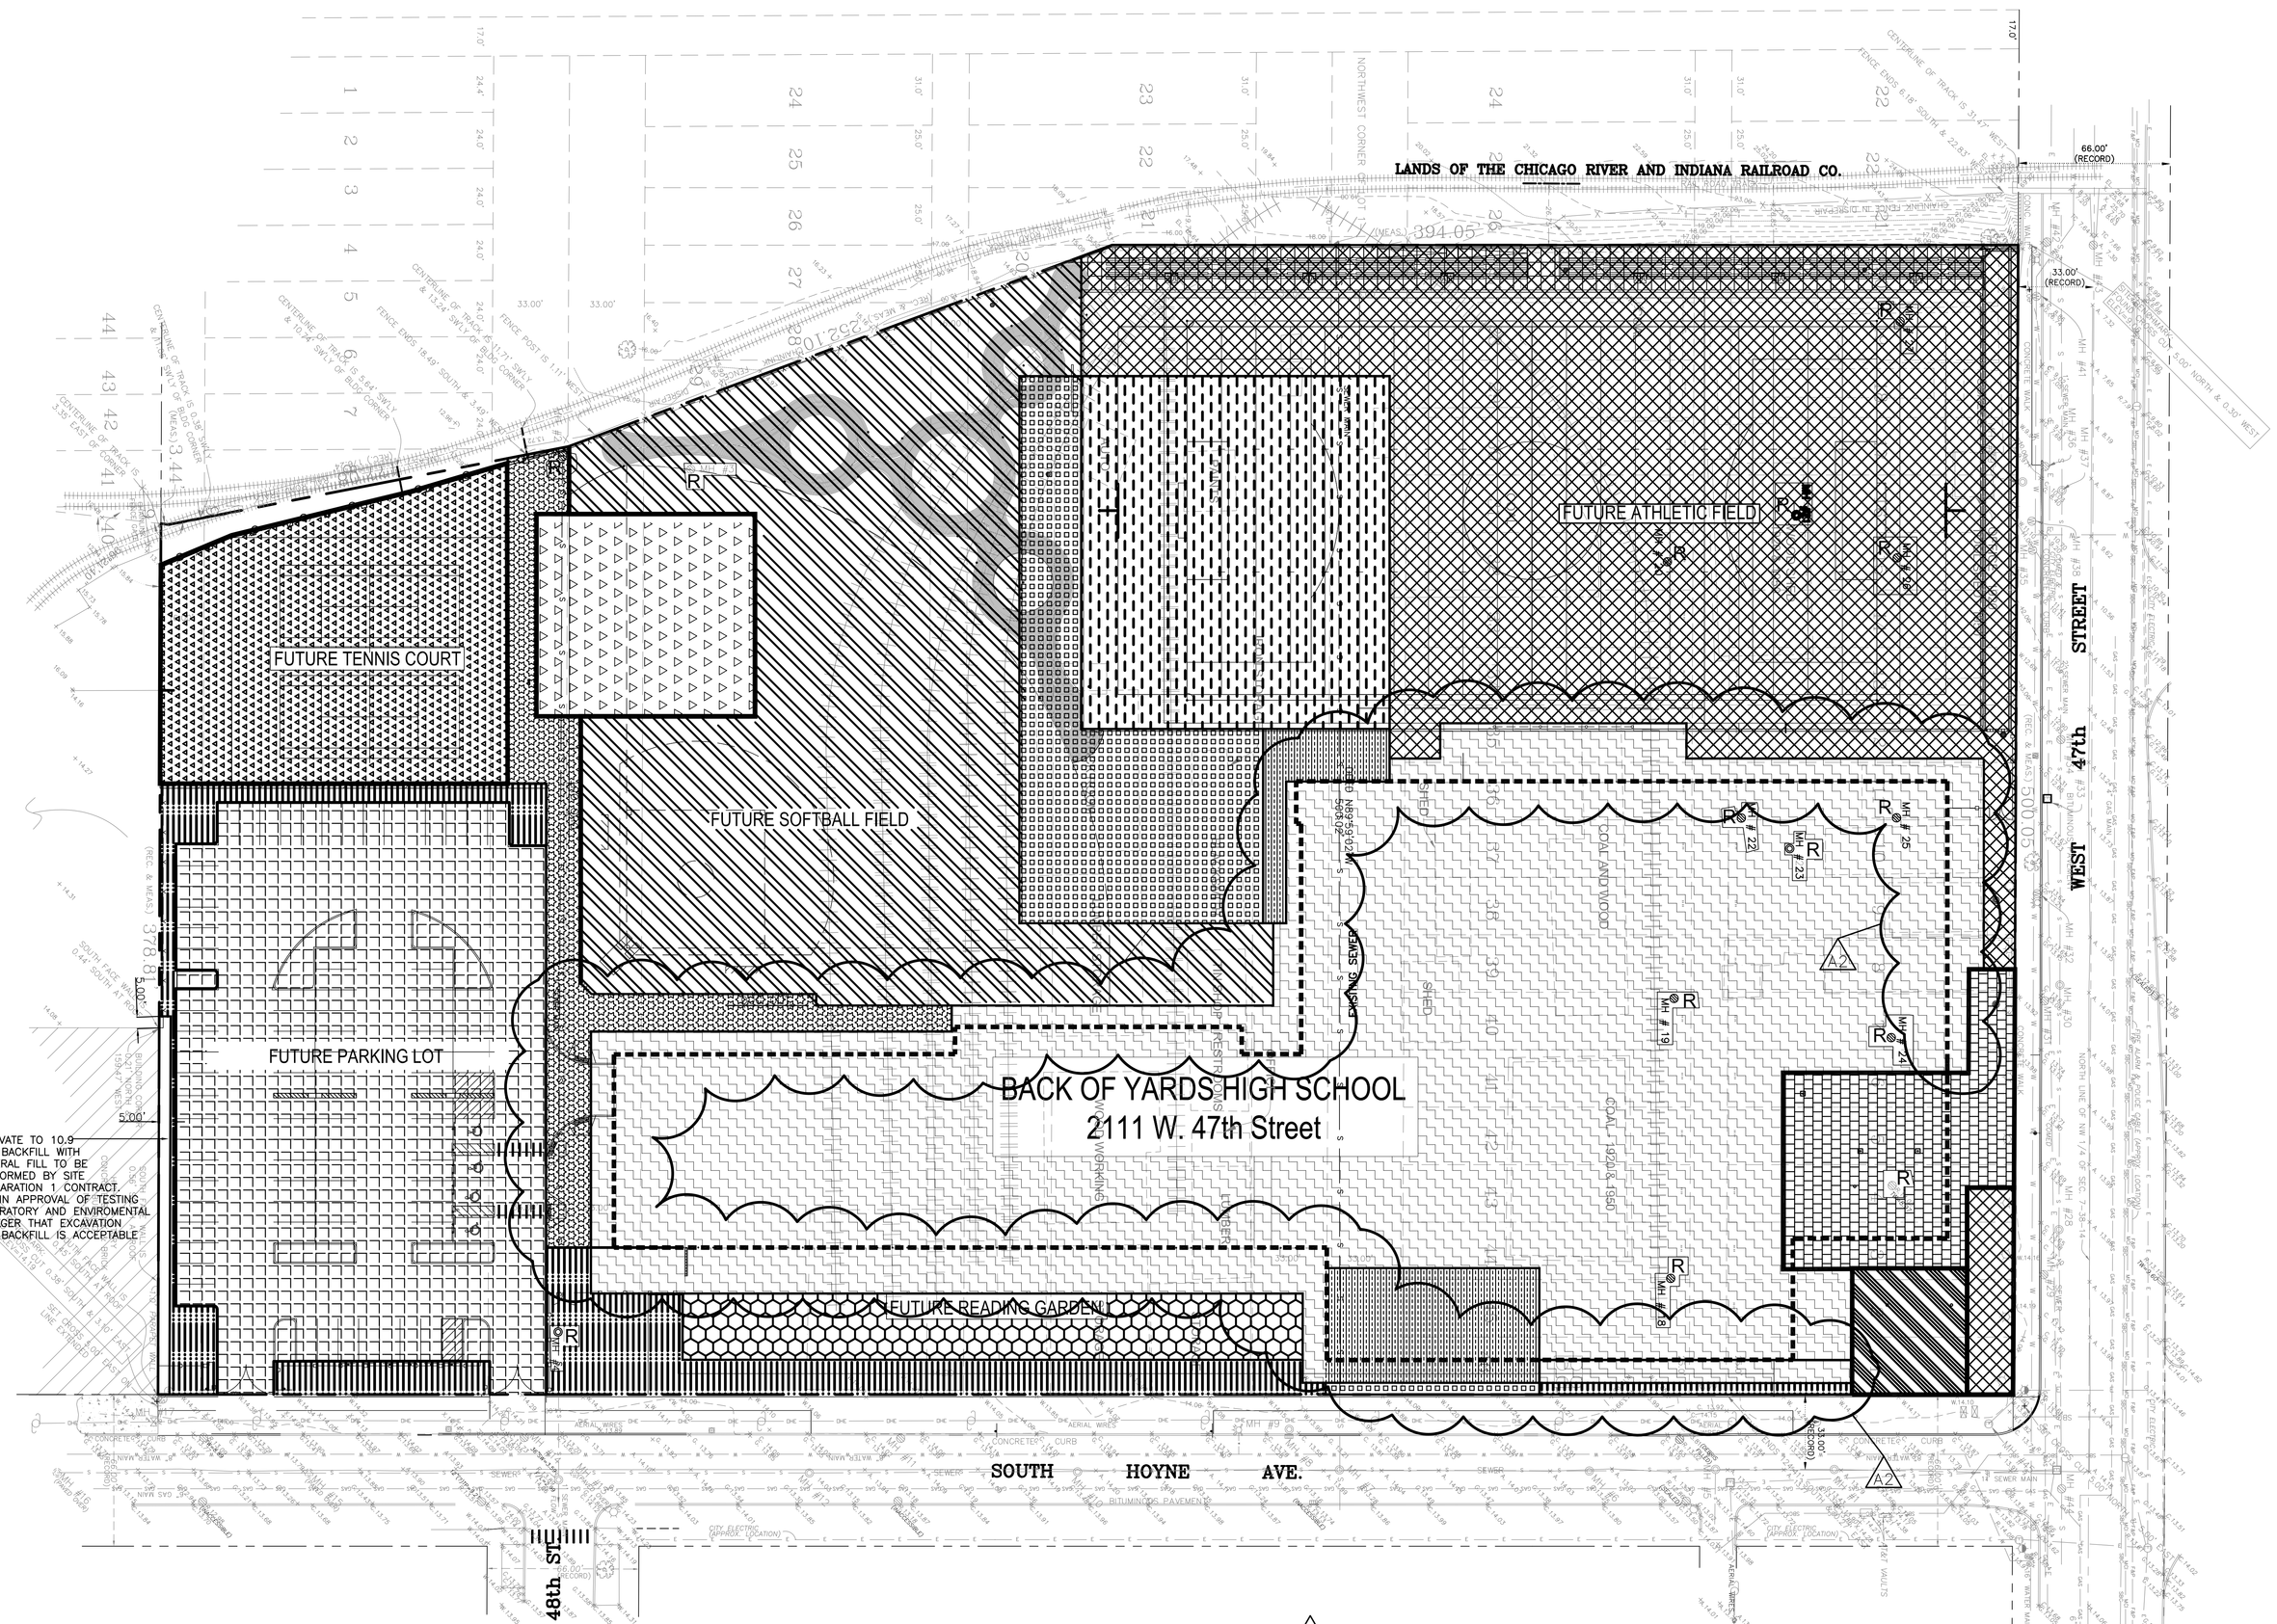
LANDS OF THE CHICAGO RIVER AND INDIANA RAILROAD CO.
FUTURE TENNIS COURT
FUTURE SOFTBALL FIELD
FUTURE ATHLETIC FIELD
FUTURE PARKING LOT
BACK OF YARDS HIGH SCHOOL
2111 W. 47th Street
FUTURE READING GARDEN
EXCAVATE TO 10.9 AND BACKFILL WITH GENERAL FILL TO BE PERFORMED BY SITE PREPARATION 1 CONTRACT. OBTAIN APPROVAL OF TESTING LABORATORY AND ENVIROMENTAL MANAGER THAT EXCAVATION AND BACKFILL IS ACCEPTABLE
SOUTH HOYNE AVE.
W. 48th ST.
WEST 47th STREET
66.00' (RECORD)
33.00' (RECORD)
394.05'
COAL AND WOOD SHED
CHICAGO SEWER
MH # 19
MH # 22
MH # 23
MH # 25
MH # 26
MH # 27
MH # 28
MH # 29
MH # 30
MH # 31
MH # 32
MH # 33
MH # 34
MH # 35
MH # 36
MH # 37
MH #